Declaratory Resolution.

No. 295

Opening Sickle Ave. from Roy Street to Edsall Ave.

Plat approved Oct. 1st 1914

Resolution adopted Oct. 1st 1914

Res. confirmed Oct. 22nd 1914

Assessment Roll approved Jan. 4th 1915

Ass't. Roll confirmed Feb. 11th 1915

SINGMASTER PRINTING CO. FORT WAYNE, IND.

DECLARATORY RESOLUTION NO. 295-1914.

For the opening and extending of Schele Avenue from Roy Street to Edsall Avenue, also for the vacation of the North 12 feet of Schele Avenue from Roy Street to the 1st alley East of Roy Street.

Resolved by the Board of Public Works of the city of Fort Wayne, Indiana, that it is desired and deemed necessary to open and extend Schele Avenue from Roy Street to Edsall Avenue. Said opening and extending as herein described to be made by condemning and appropriating for street purposes the following described parts of lots and parcels of land to-wit: The North twelve (12) feet of a tract of land lying East of Roy Street, South of Schele Avenue, West of the alley East of Roy Street and North of Foohey Avenue. The North twelve (12) feet of Lots Nos. 23 and 24 Tooles Addition, a tract of land thirty-eight (38) feet in width commencing at a point twelve (12) feet south and ten (10) feet East of the south east corner of Lot No. 17 Blondoits Addition, thence East 686.4 feet, thence South 38 feet, thence West 686.4 feet, thence north 38 feet to place of beginning, also a tract of land beginning at the intersection of the North line of the alley on the North line of Tooles Addition with the East line of the alley on the East line of Tooles Addition, thence north 38 feet, thence East 129.6 feet to Edsall Avenue, thence south 50 feet, thence West 129.6 feet, thence North 12 feet to place of beginning. Also for the vacation of the North twelve (12) feet of Schele Avenue from Roy Street to the first alley East of Roy Street.

All as shown by a plan of such proposed opening and extending of Schele Avenue and the vacation of the North 12 feet of a portion of Schele Avenue, all as above described now on file in the office of the Department of Public Works of said city.

The property which may be injuriously or beneficially affected by the opening and extending of Schele Avenue and the vacation of a portion of Schele Avenue as above described is described as all lots and lands not occupied by streets and alleys lying East of Roy Street, south of New Haven Avenue, West of Edsall Avenue and North of Slataper Street to FOOHEY AVENUE and North of Foohey Avenue from Slataper Street to Roy Street.

All of the above described streets, avenues, alleys and lots and lands affected by the above described opening and extending and vacation being situated in the South East ¼ Section 7, Township 30 North, Range 13 East and within the corporate limits of the city of Fort Wayne, Indiana.

Adopted this 1st day of Odtober 1914.

Frank E. Gingery

Robert E. Kelly

Attest: H. W. Becker

CLERK.

222

PLAN OF THE OPENING AND EXTENDING OF
SCHELE AVE.
FROM ROY ST. TO EDSALL AVE.

DEC. RES. Nº 295-1914.

Scale 1" = 100'.

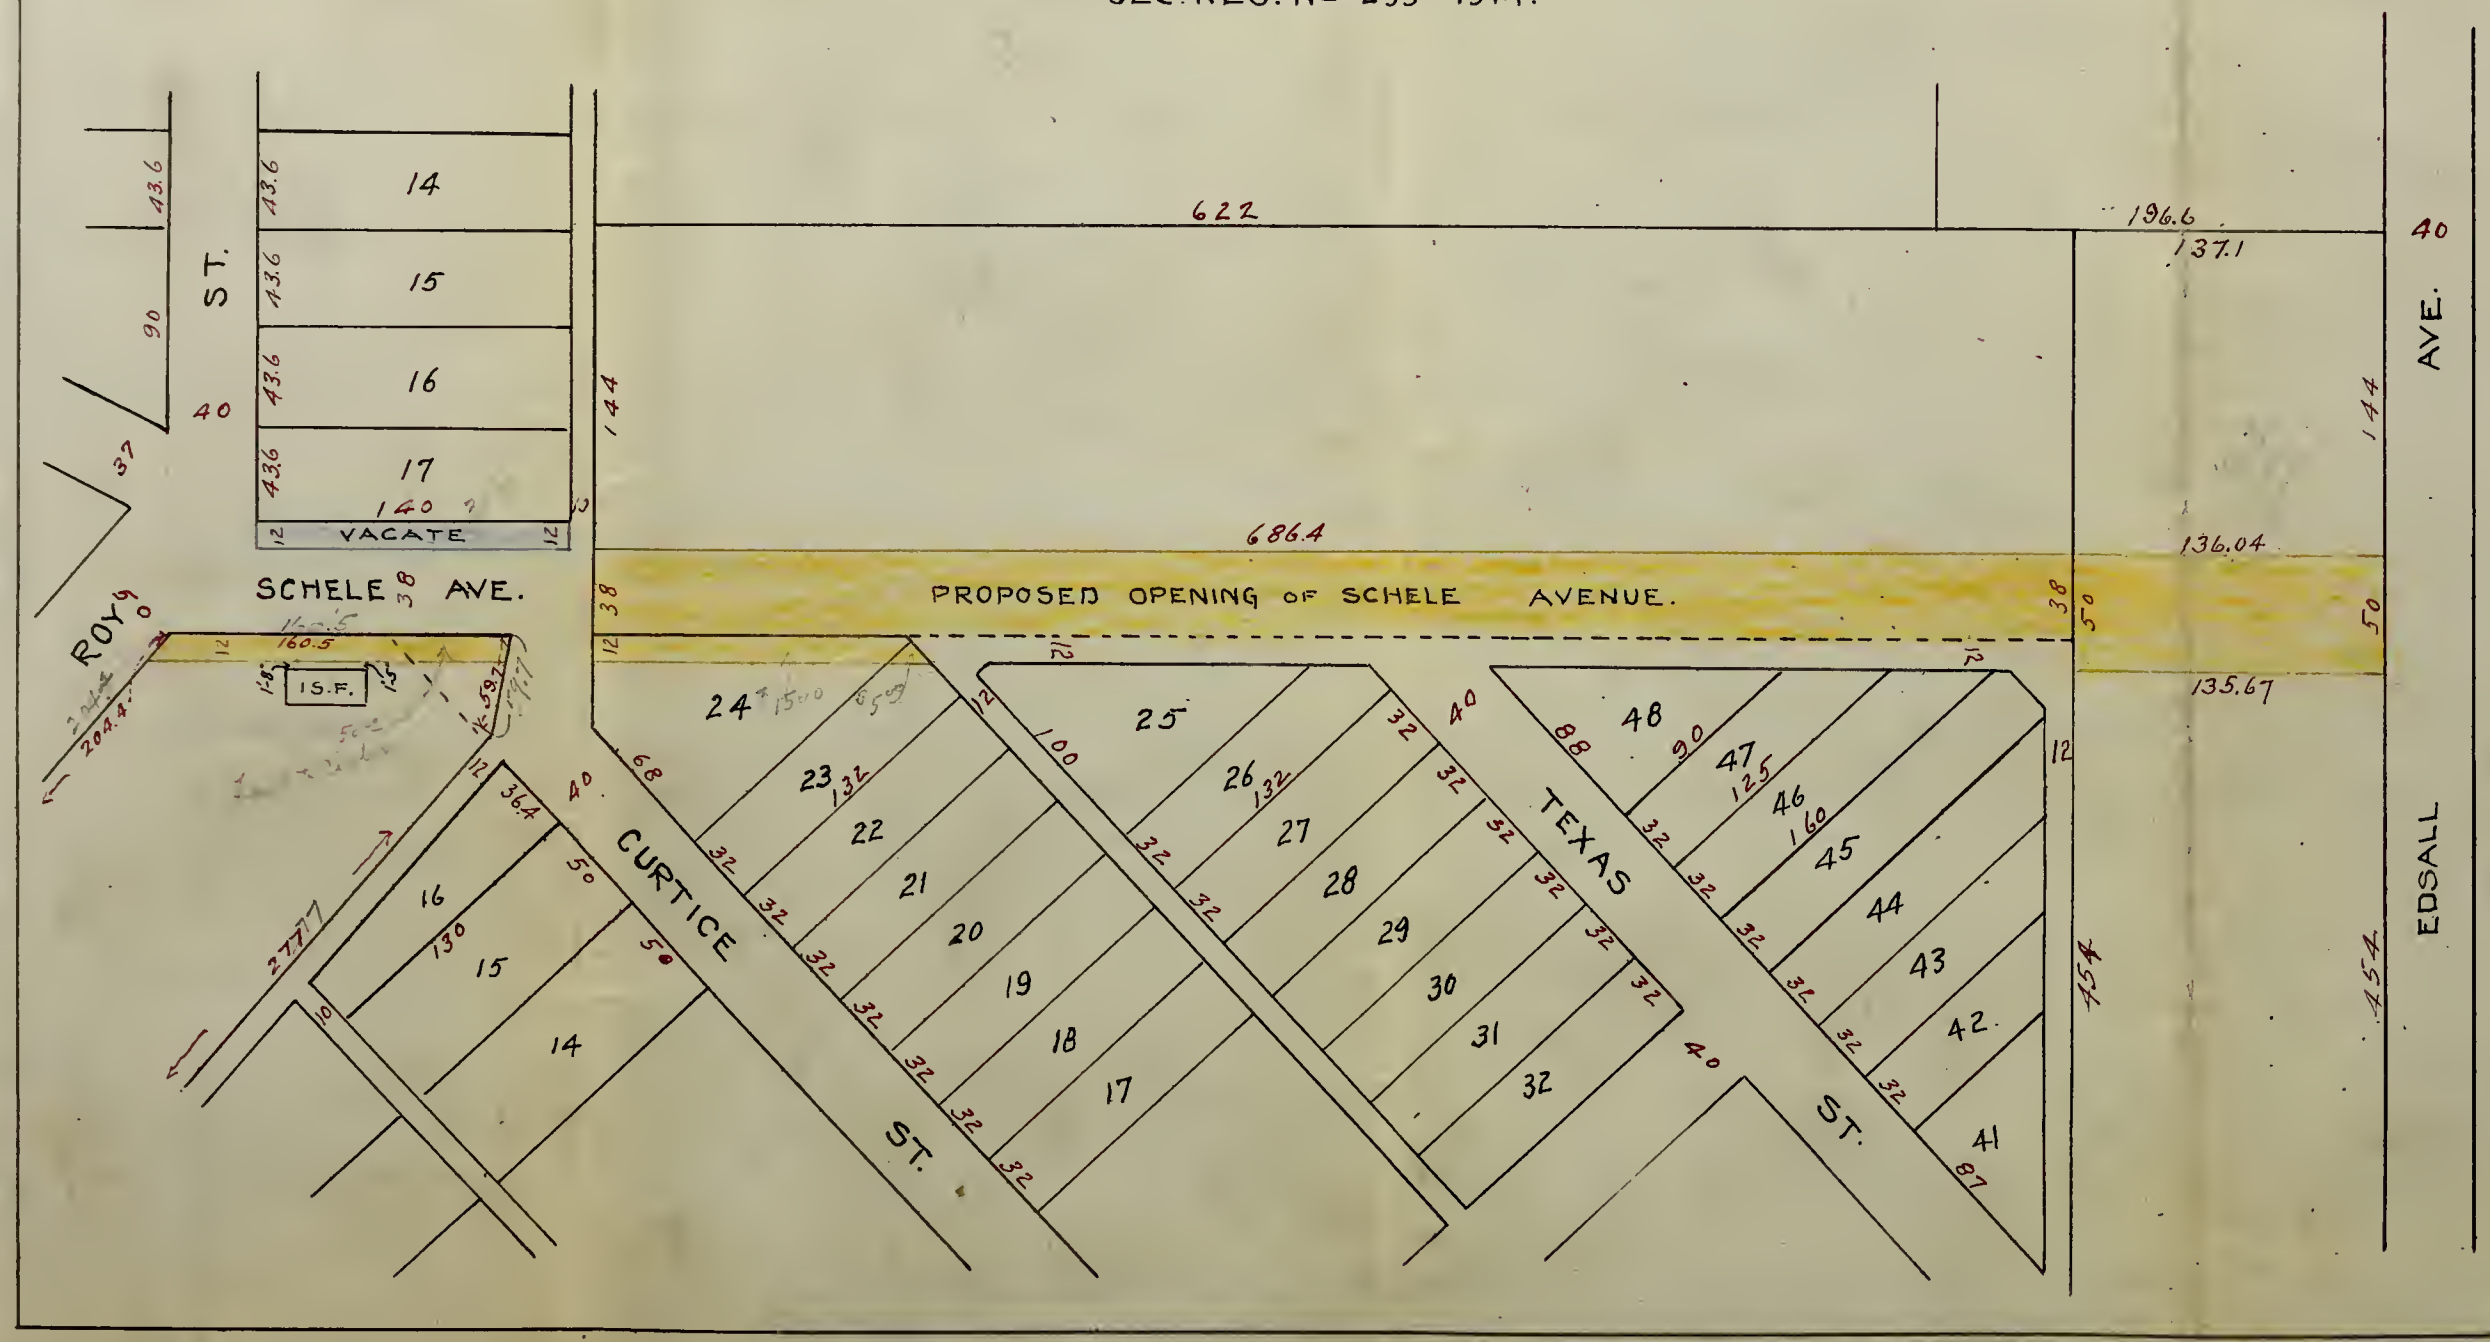

Fort Wayne, Indiana. Aug. 13, 1914.

Mr. F. M. Randall,
City Civil Engineer,
Dear Sir:-

You are hereby directed to prepare a plat showing the proposed widening of Schele Avenue from Roy Street to the alley East of Curtiss Avenue and vacating a part of Schele Avenue from Roy Street to the first alley East.

Respectfully yours,

BOARD OF PUBLIC WORKS,

By H. W. Becker
CLERK.

Fort Wayne, Indiana. Sept. 14, 1914.

Mr. F. M. Randall,
City Civil Engineer,
Dear Sir:-

You are hereby directed to prepare a plat showing the proposed widening of Schele Avenue by condemning the North twelve (12) feet of the land lying between Roy Street and the alley East of Curtice Avenue.

Respectfully yours,

BOARD OF PUBLIC WORKS,

By H. W. Berkes
CLERK.